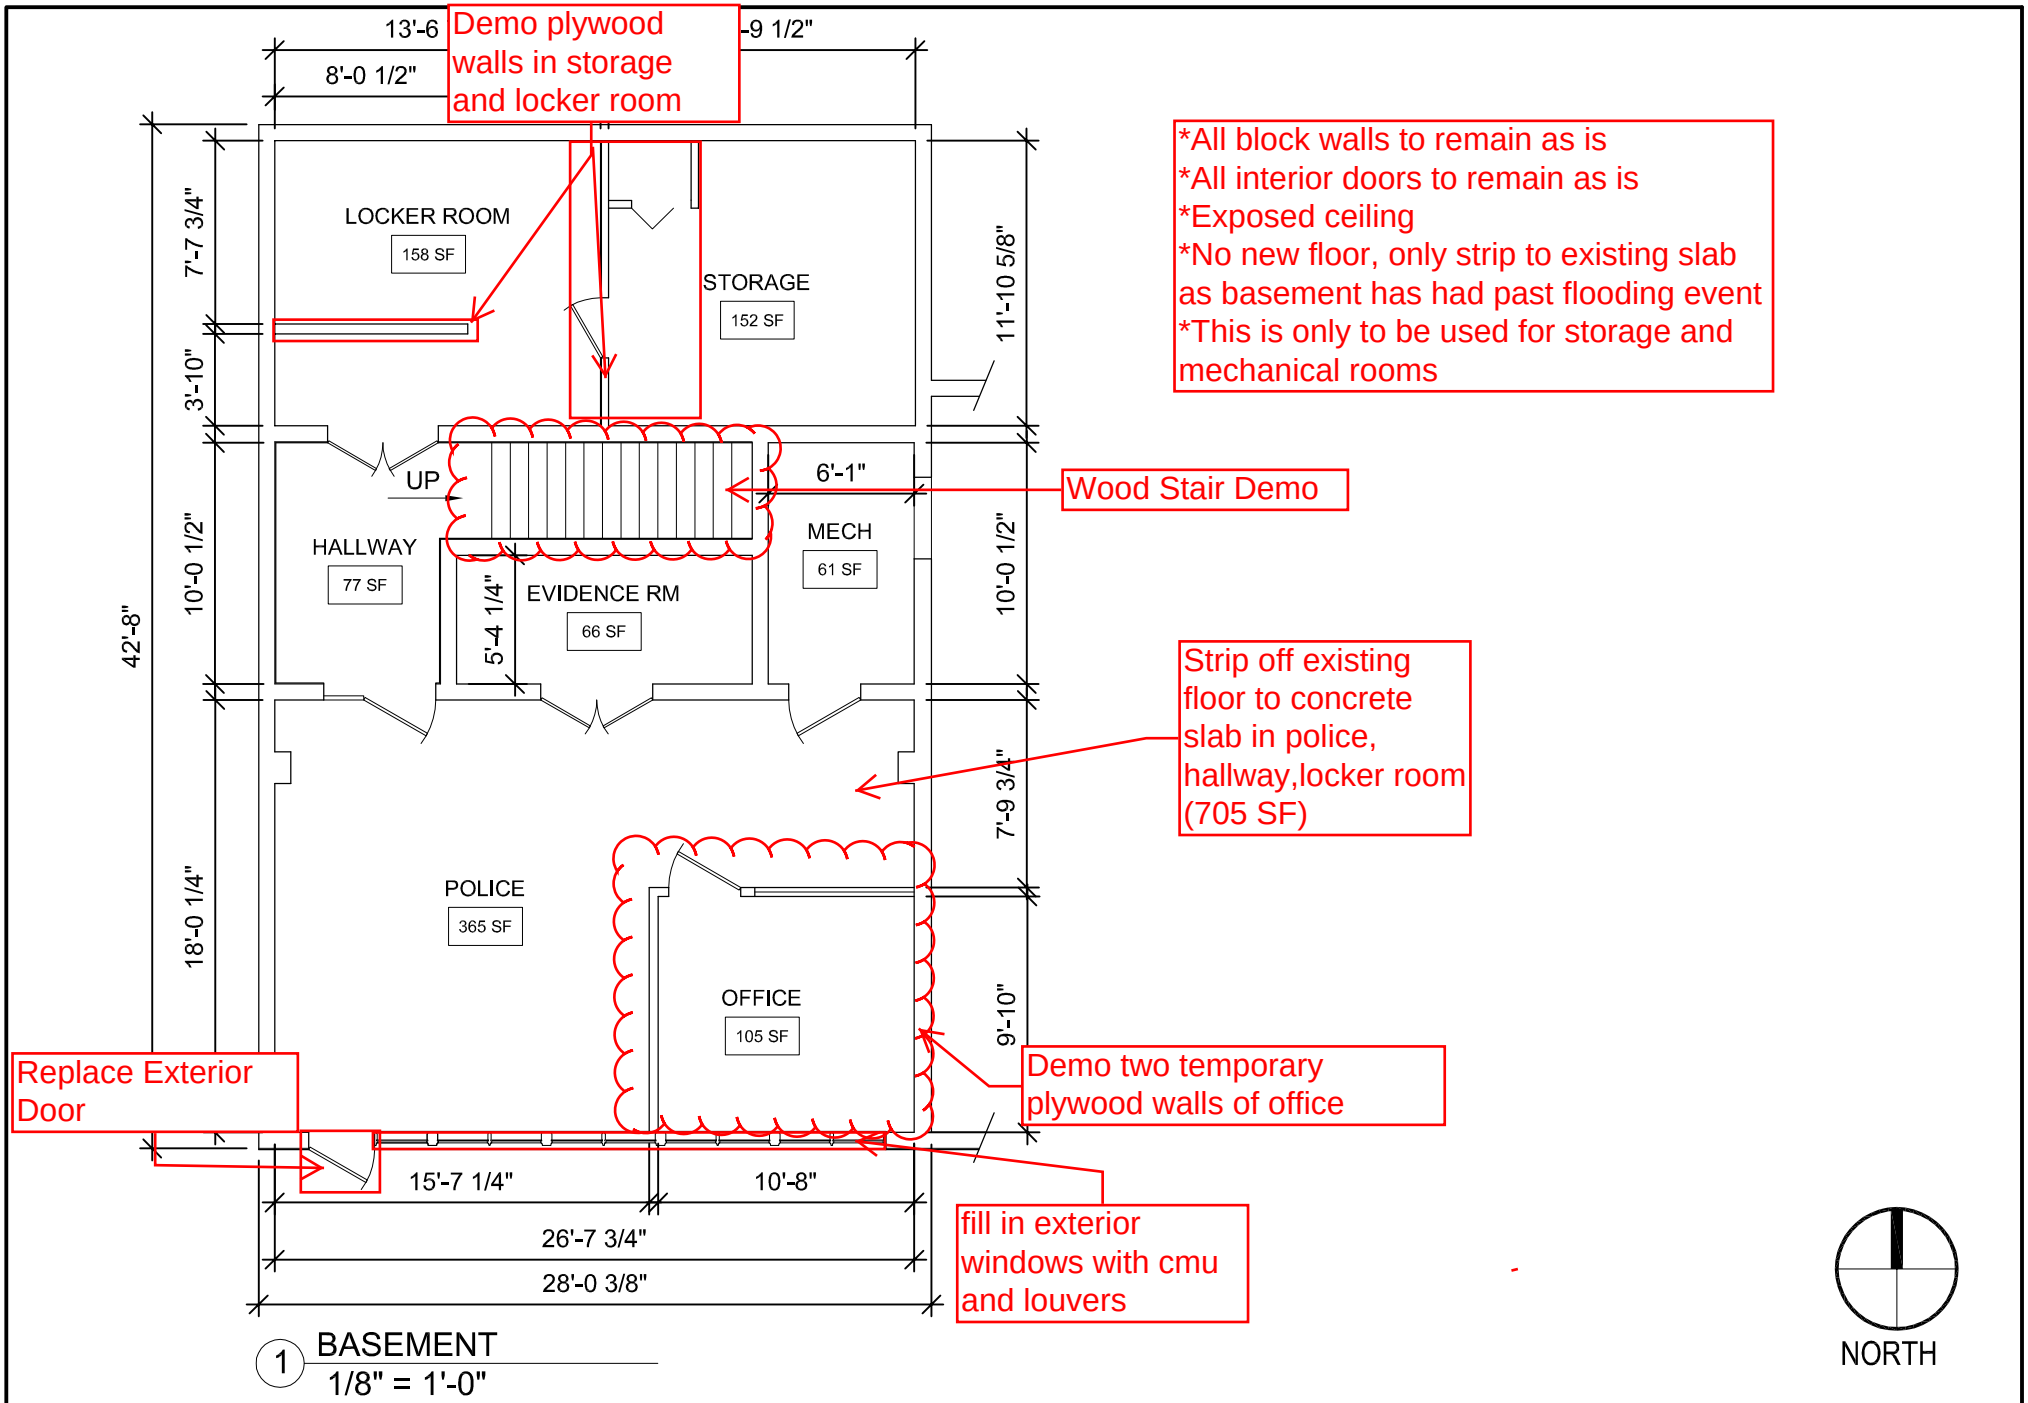

1 BASEMENT
1/8" = 1'-0"

Drawn By: SNV Date: 17 OCT 2018	MINERVA PARK COMMUNITY BUILDING EXISTING CONDITIONS 2829 Minerva Lake Rd	2 of 5